


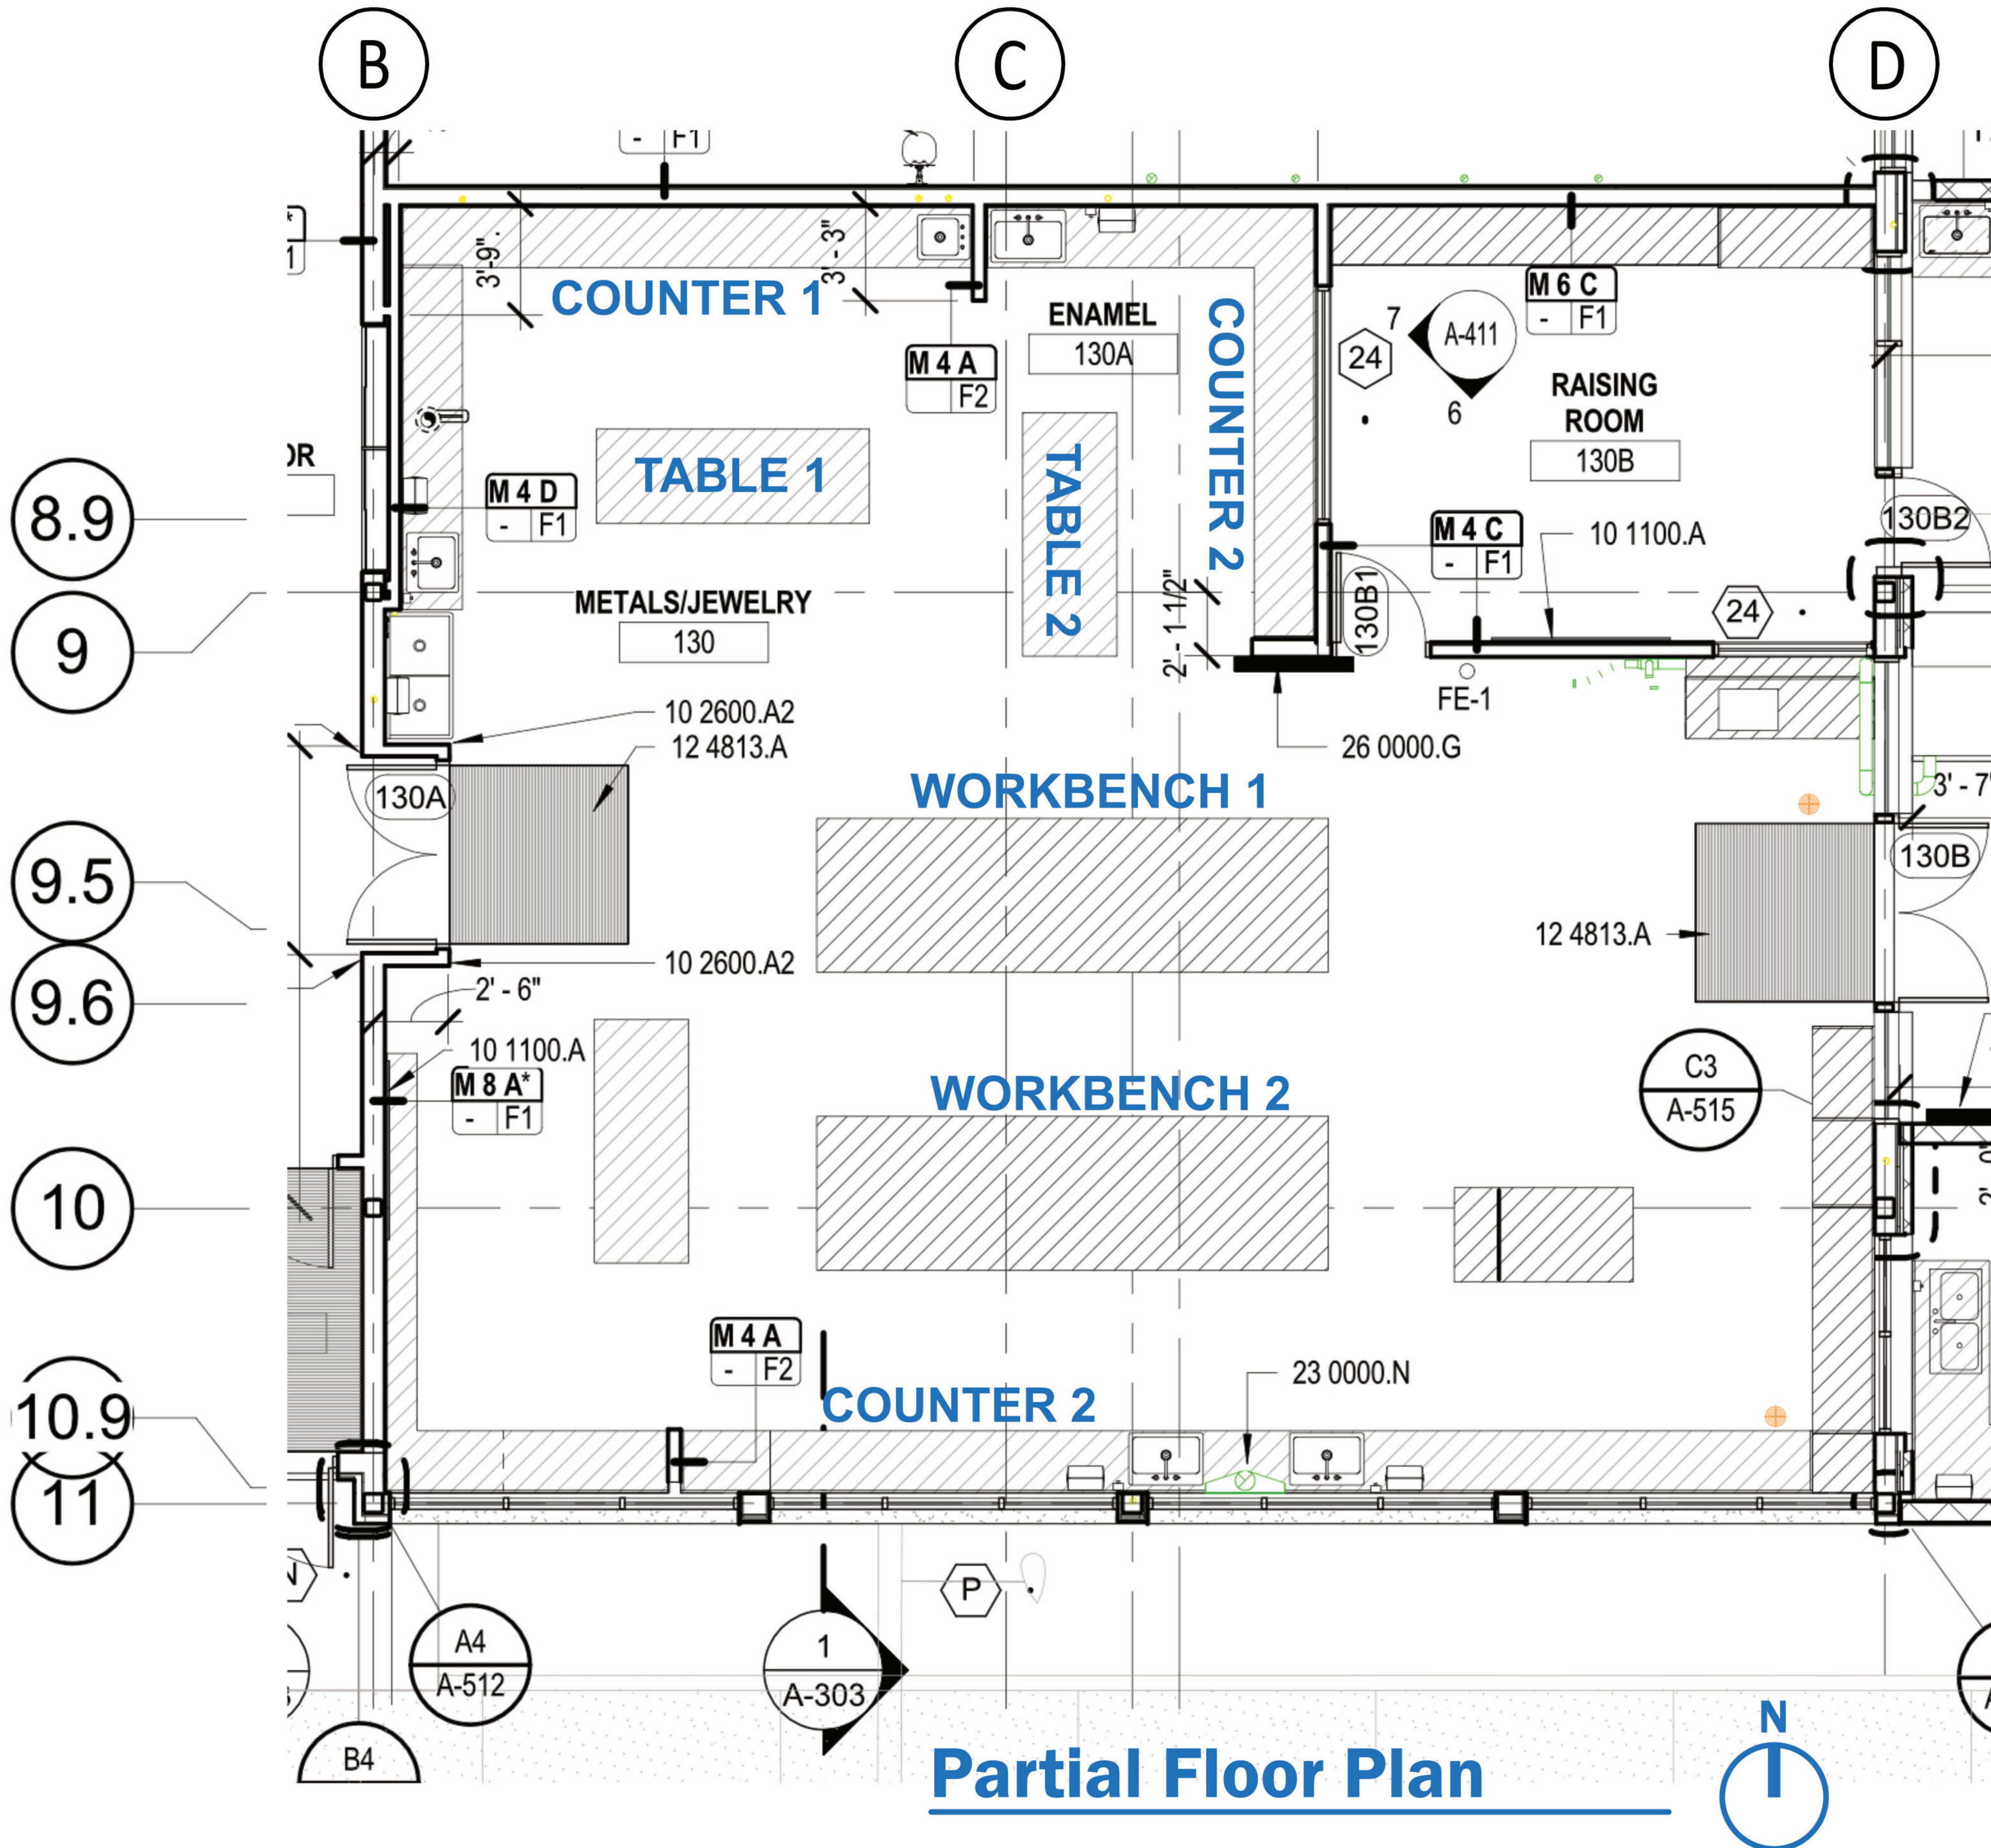

Partial Floor Plan